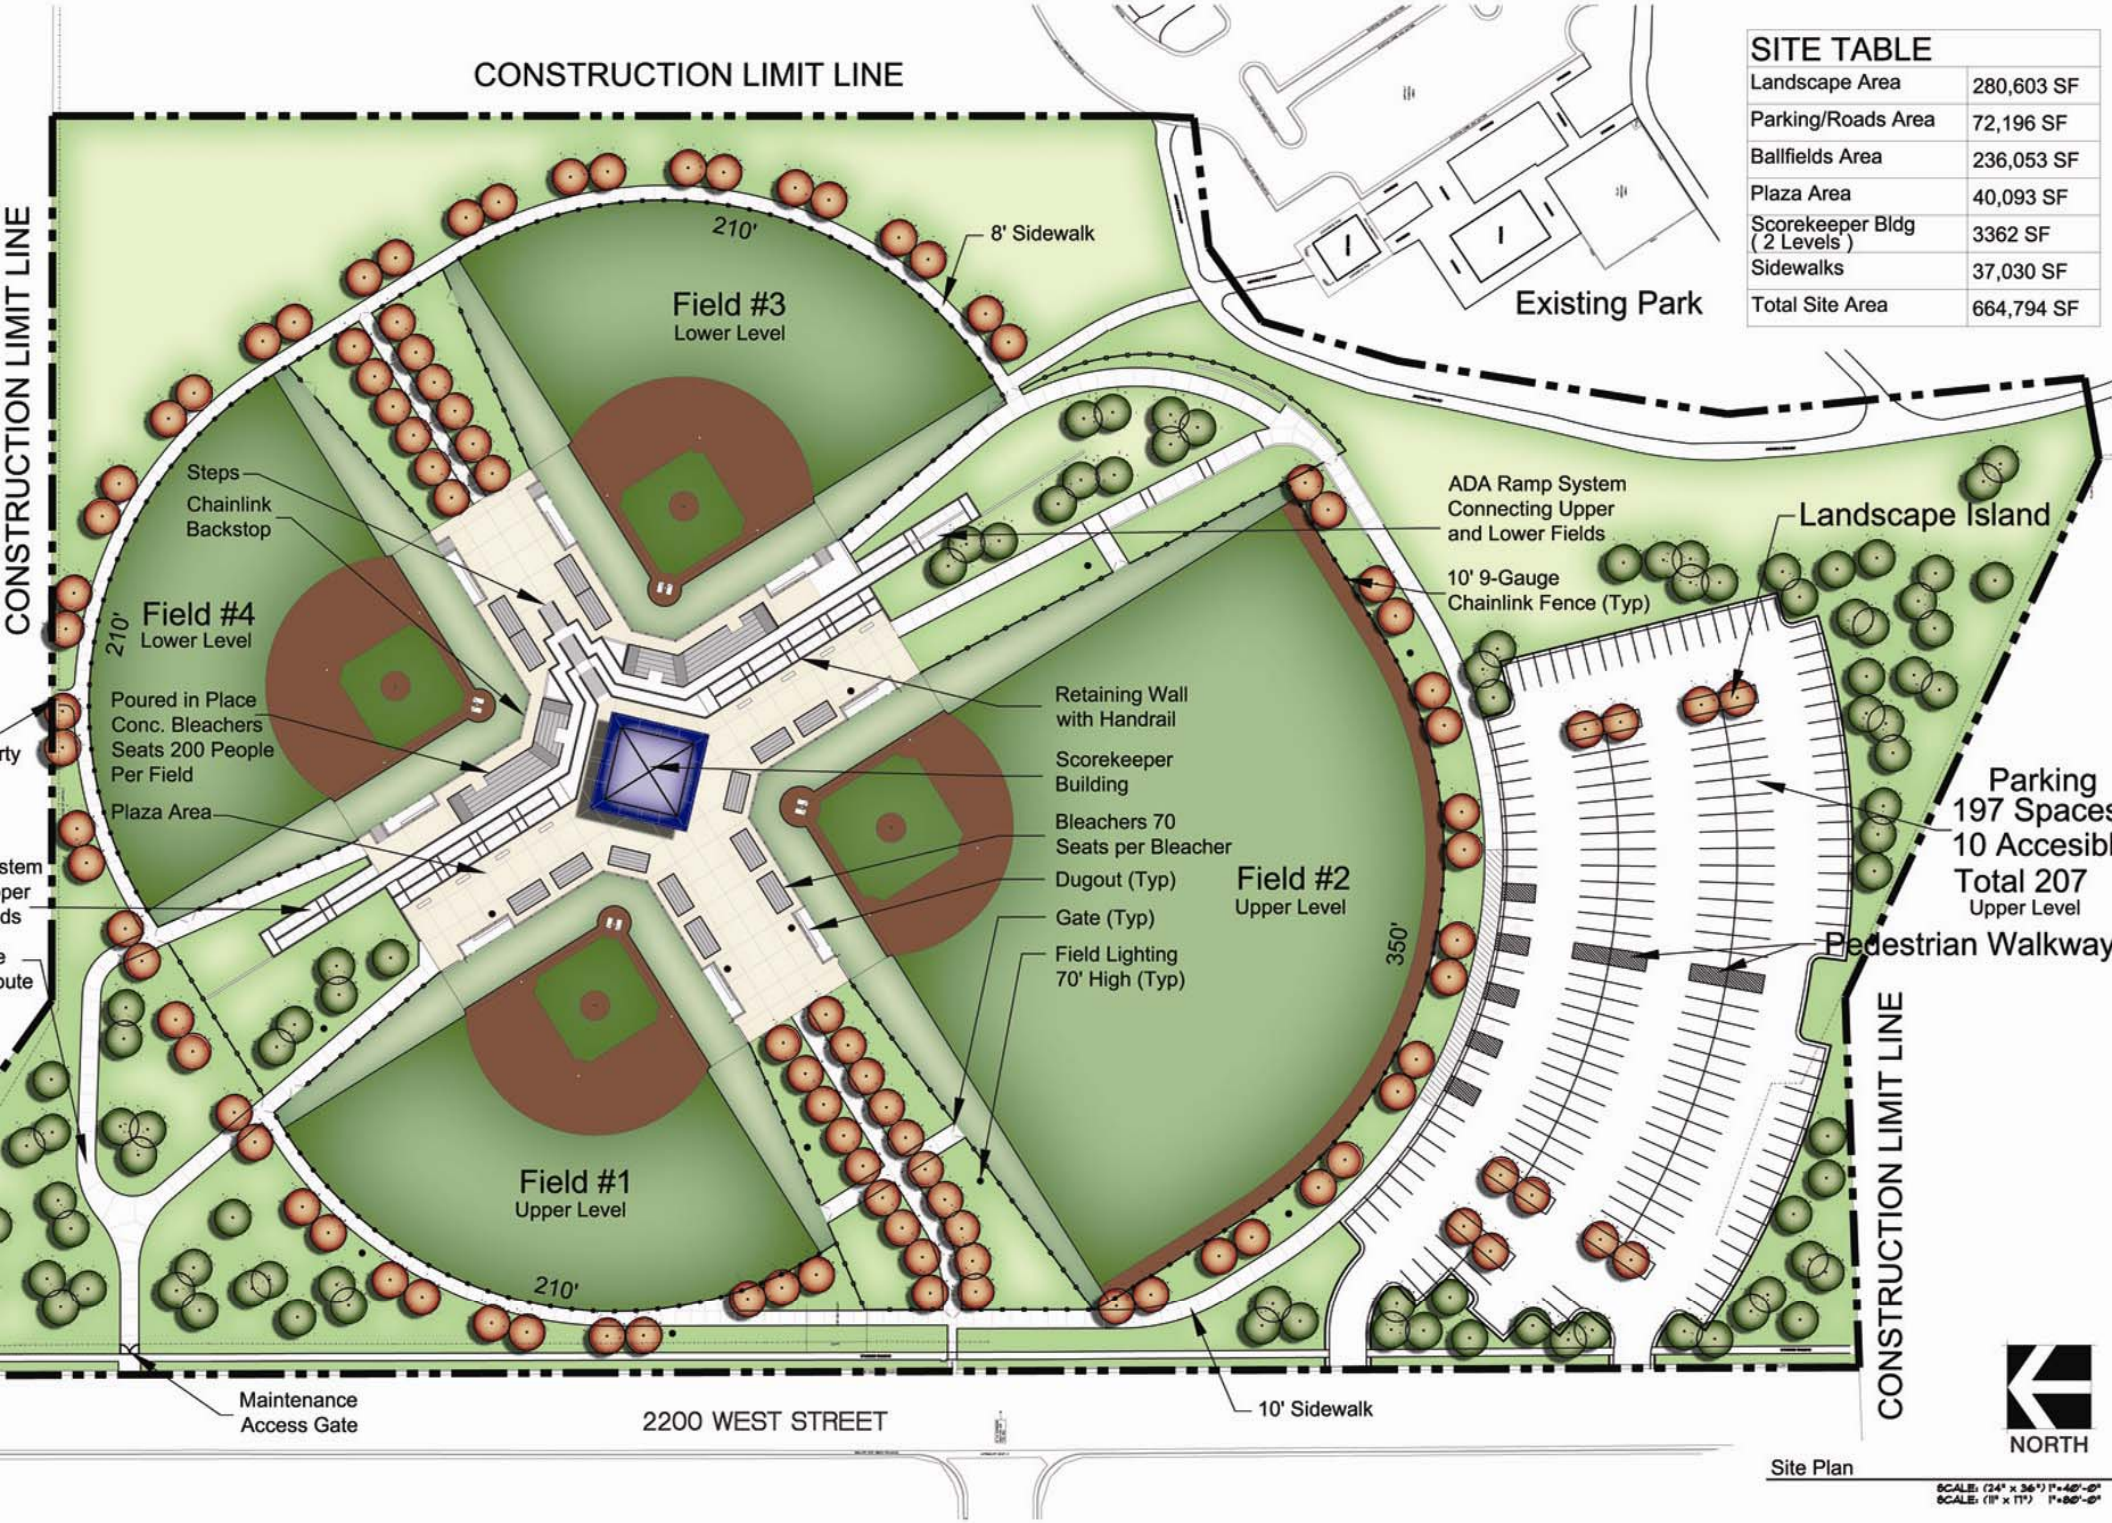

SITE TABLE	
Landscape Area	280,603 SF
Parking/Roads Area	72,196 SF
Ballfields Area	236,053 SF
Plaza Area	40,093 SF
Scorekeeper Bldg (2 Levels)	3362 SF
Sidewalks	37,030 SF
Total Site Area	664,794 SF

Site Plan

SCALE: (24" x 36") 1"=40'-0"
SCALE: (11" x 17") 1"=80'-0"